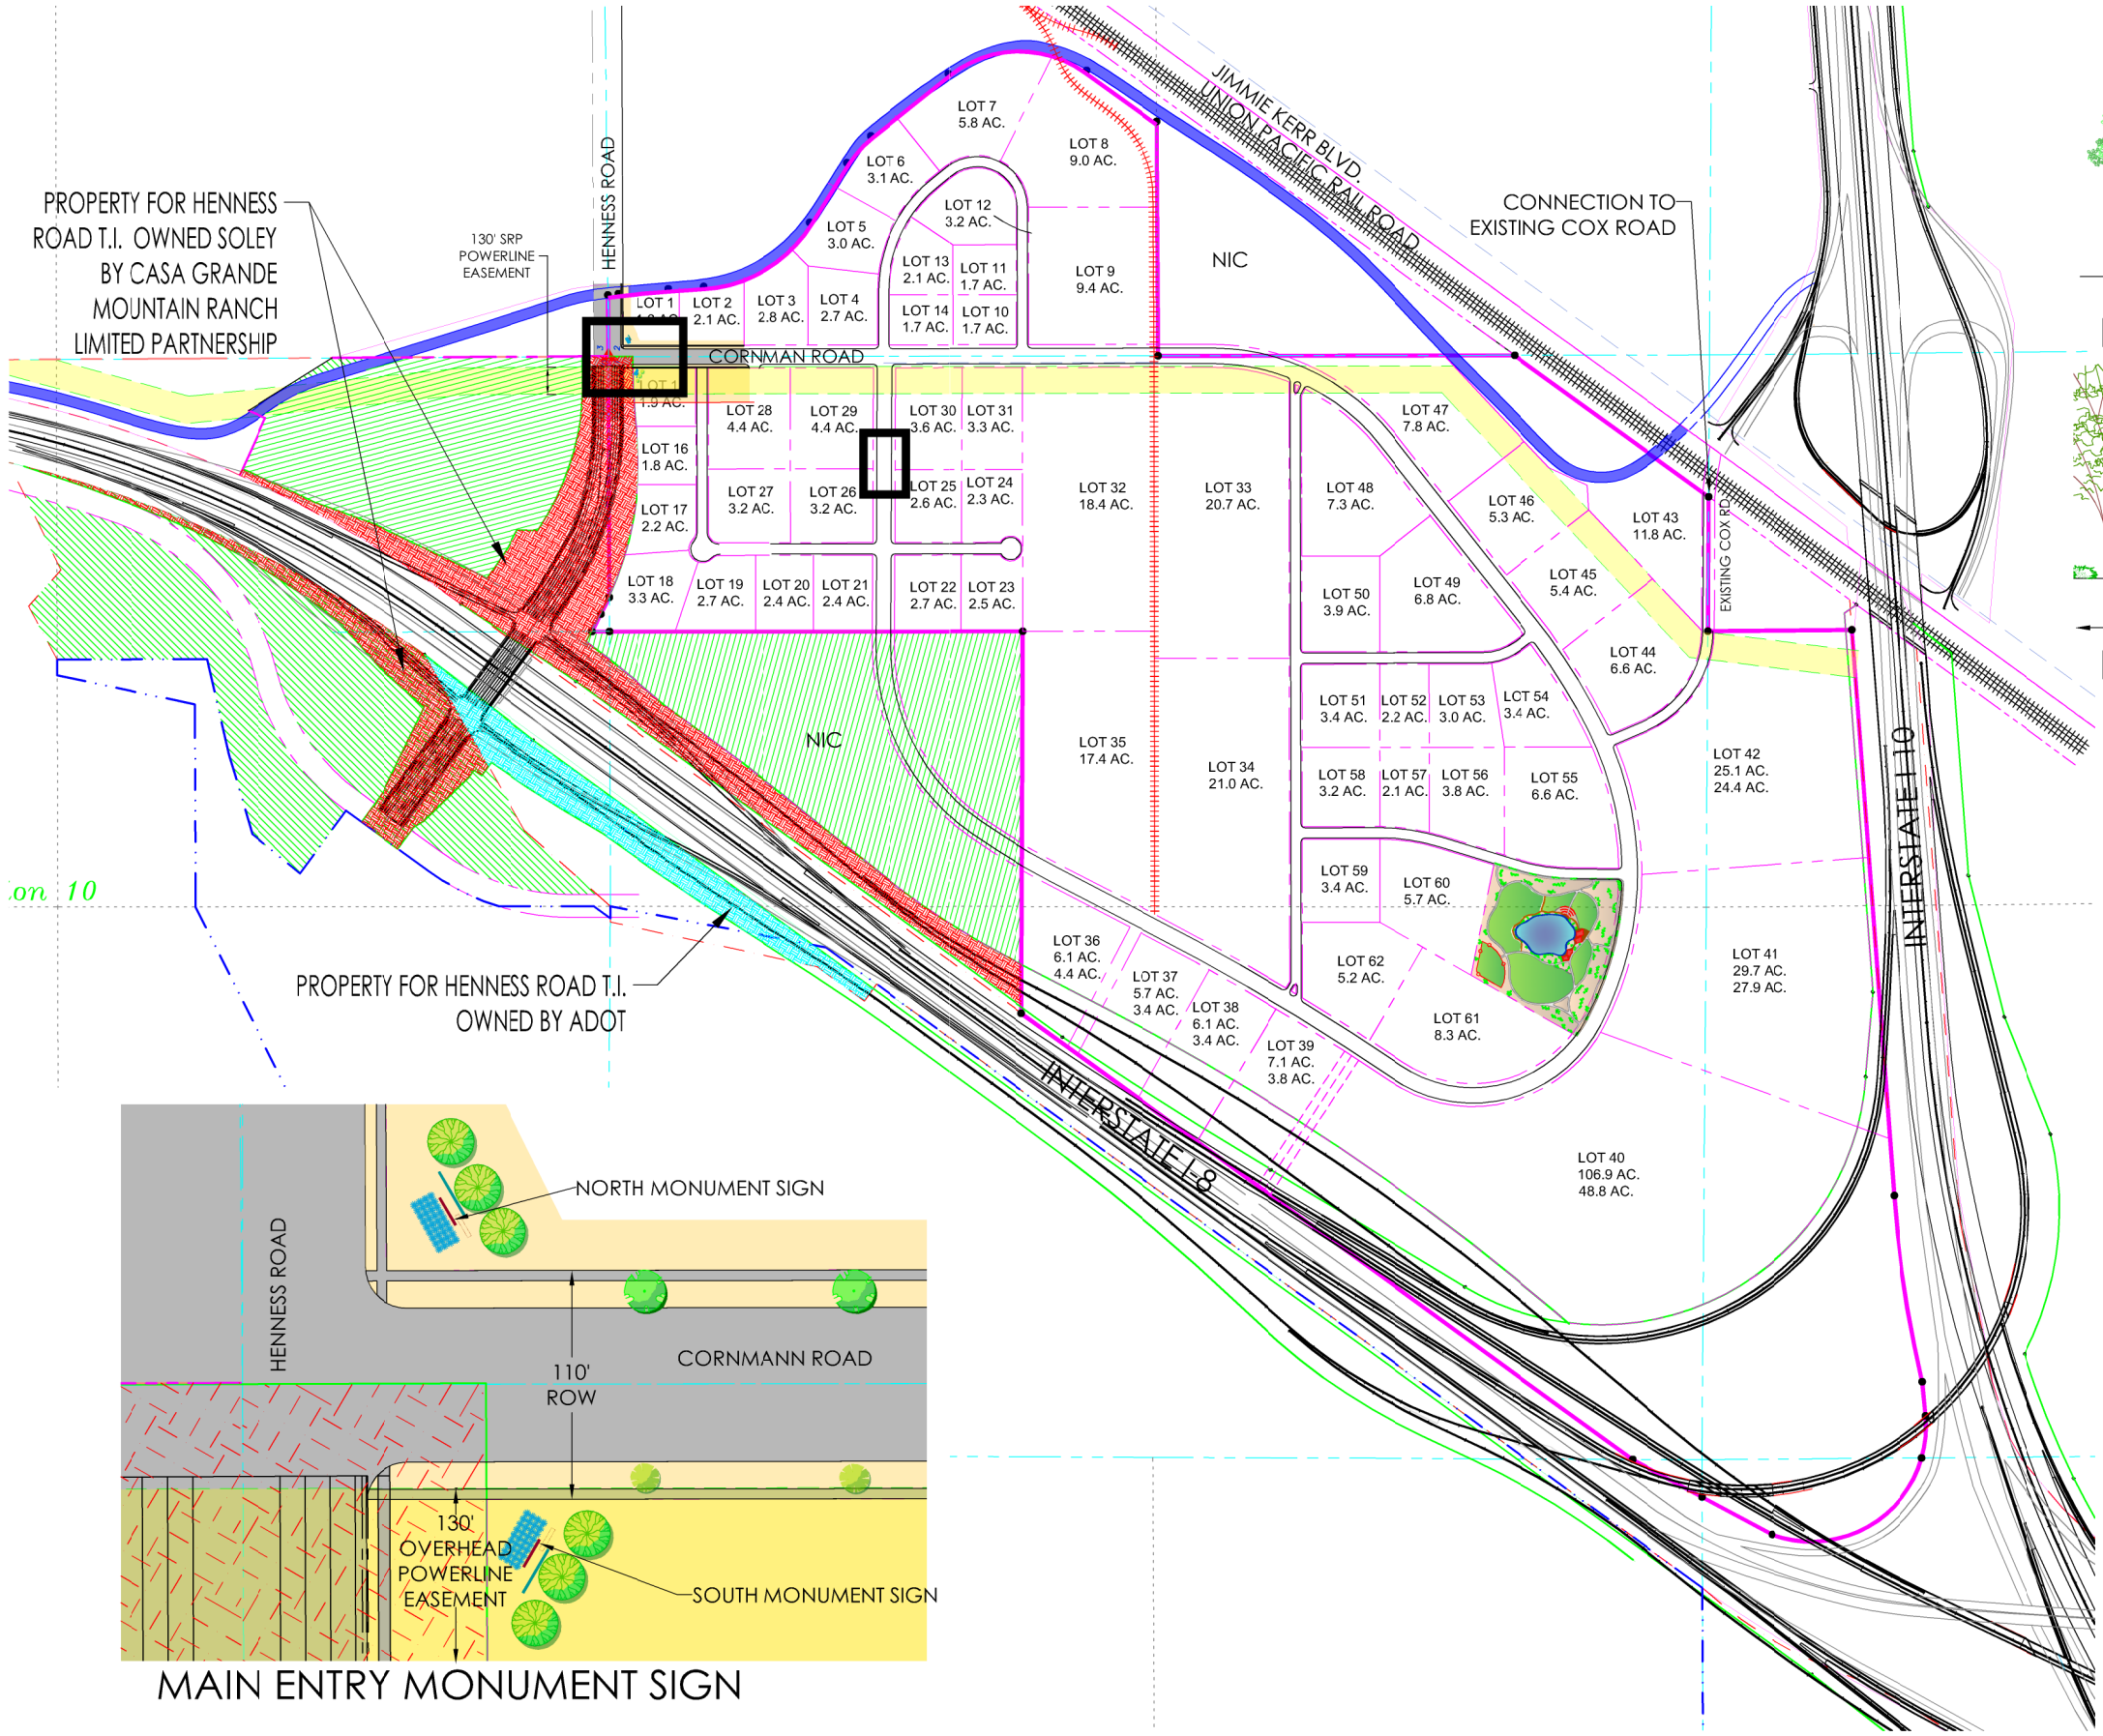

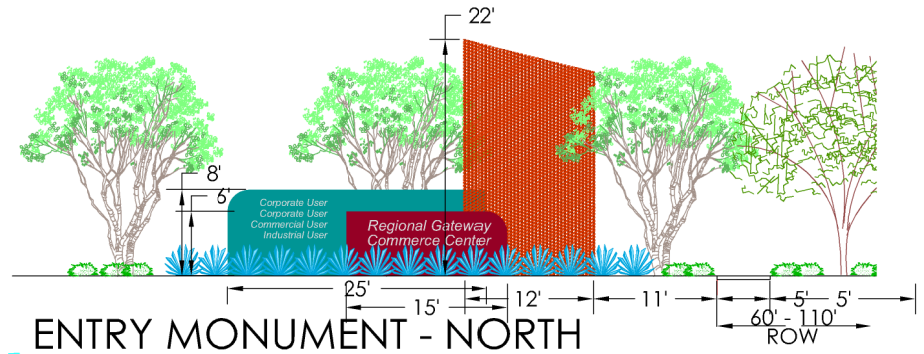

ENTRY MONTEREY - NORTH

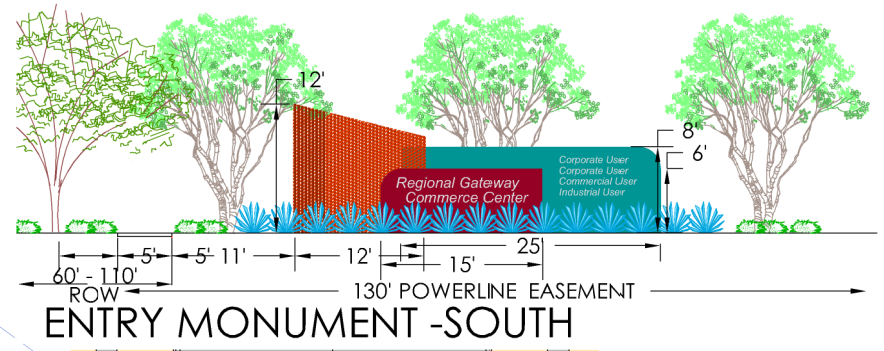

ENTRY MONUMENT -SOUTH

MAIN ENTRY MONUMENT SIGN

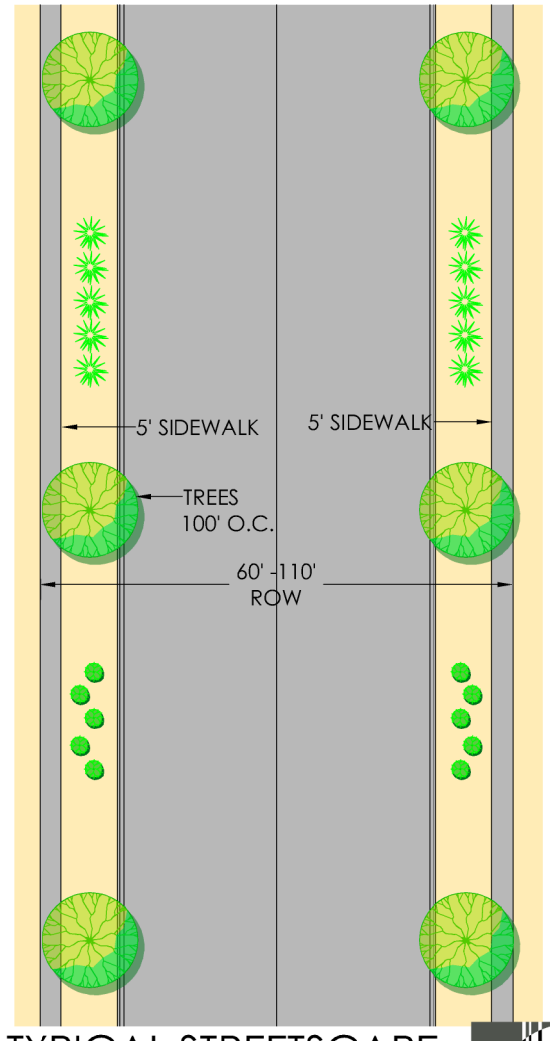

TYPICAL STREETSCAPE

EXHIBIT 9

REGIONAL GATEWAY COMMERCE CENTER

CASA GRANDE, AZ

CONCEPTUAL STREETSCAPE & MONUMENTATION PLAN

PREPARED FOR: CASA GRANDE MOUNTAIN RANCH LIMITED PARTNERSHIP, GEORGE CHASSE - GENERAL PARTNER
DATE: 12-16-13

THIS DRAWING IS AN INSTRUMENT OF SERVICE AND THE PROPERTY OF GILMORE PLANNING & LANDSCAPE ARCHITECTURE. THIS DRAWING MAY NOT BE REPRODUCED OR ANY REPRODUCTION HEREOF USED WITHOUT THEIR WRITTEN PERMISSION. c COPYRIGHT 2013

SCALE: 1" = 400'
GPLA JOB# 11027

0' 200' 400' 800' 1,200'

NORTH

GILMORE
PLANNING & LANDSCAPE ARCHITECTURE
2211 N. 7th Street
Phoenix, Az 85006
T 602.266.5622
www.getgilmore.com